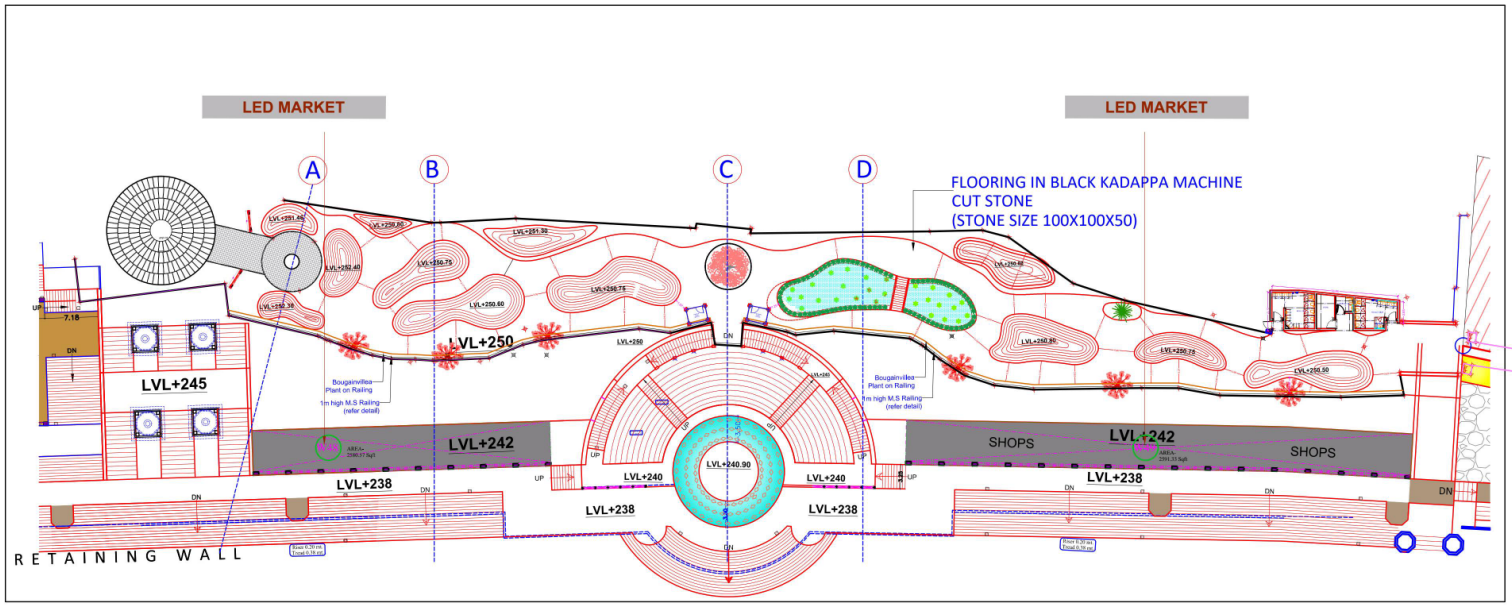
LED MARKET
LED MARKET
A
B
C
D
FLOORING IN BLACK KADAPPA MACHINE
CUT STONE
(STONE SIZE 100X100X50)
LVL+251.40
LVL+250.85
LVL+251.30
LVL+252.40
LVL+250.75
LVL+250.60
LVL+250.75
LVL+250.50
LVL+250.80
LVL+250.75
LVL+250.50
LVL+250
LVL+250
LVL+245
7.15
UP
DN
Bougainvillea
Plant on Railing
1m high M.S Railing
(refer detail)
LVL+242
LVL+242
SHOPS
SHOPS
LVL+238
LVL+238
LVL+238
LVL+238
LVL+240
LVL+240
LVL+240.90
RETAINING WALL

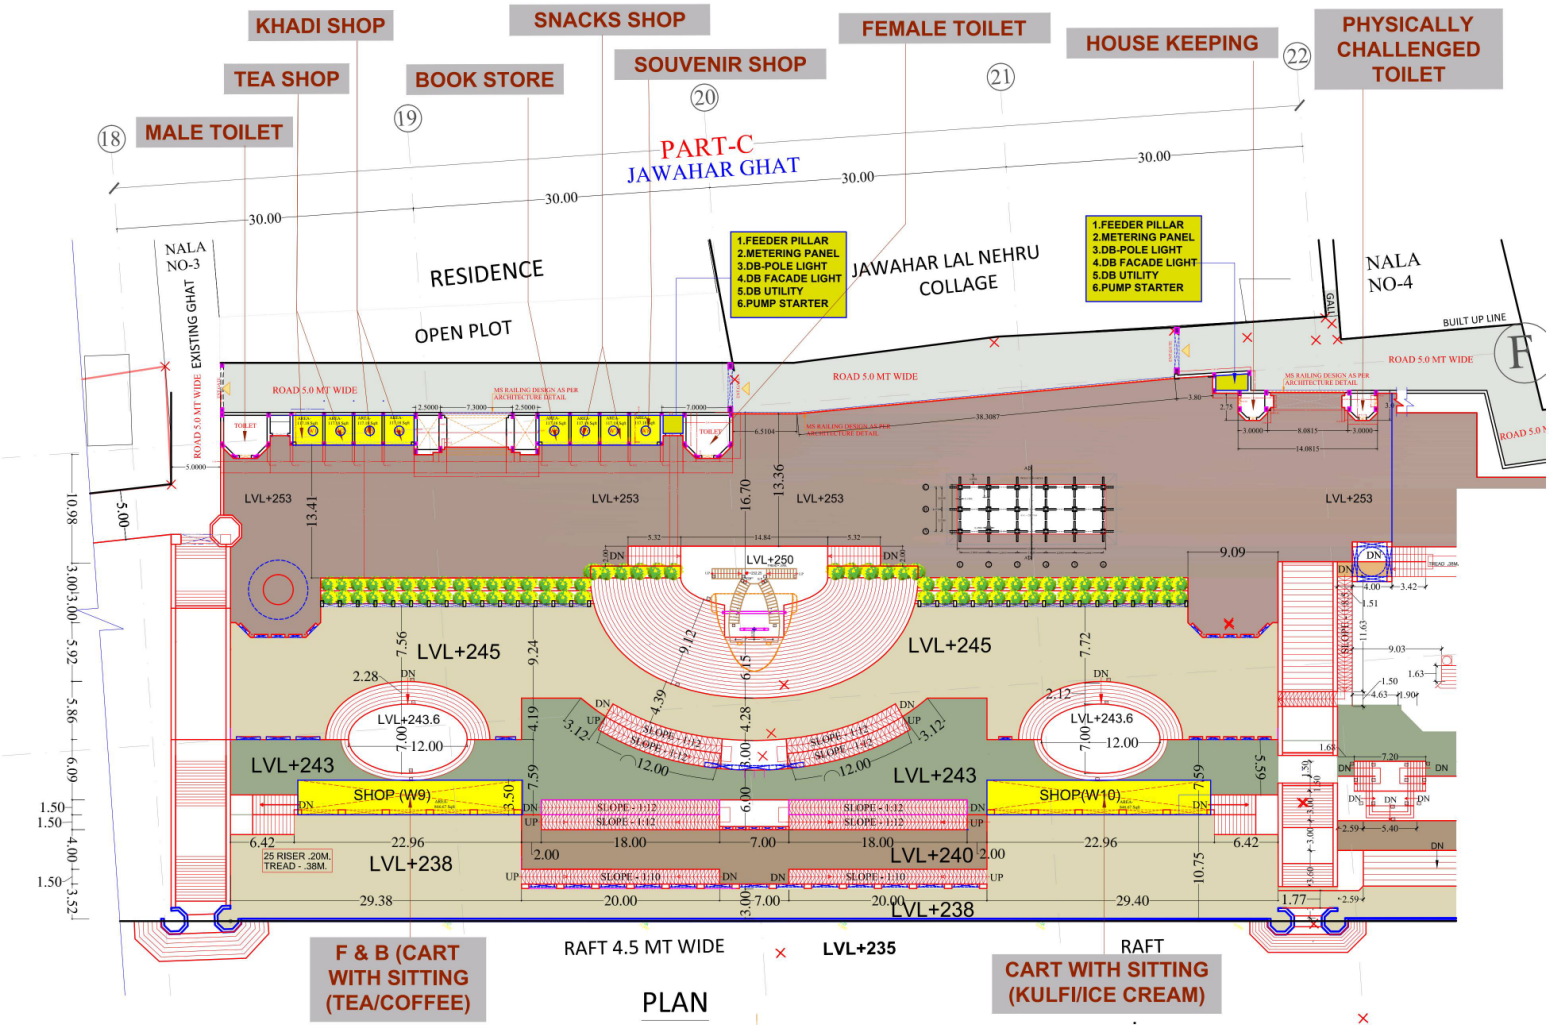
KHADI SHOP
SNACKS SHOP
FEMALE TOILET
HOUSE KEEPING
PHYSICALLY CHALLENGED TOILET
TEA SHOP
BOOK STORE
SOUVENIR SHOP
MALE TOILET
PART-C
JAWAHAR GHAT
RESIDENCE
OPEN PLOT
JAWAHAR LAL NEHRU COLLAGE
NALA NO-3
NALA NO-4
EXISTING GHAT
BUILT UP LINE
ROAD 5.0 MT WIDE
1.FEEDER PILLAR
2.METERING PANEL
3.DB-POLE LIGHT
4.DB FACADE LIGHT
5.DB UTILITY
6.PUMP STARTER
LVL+253
LVL+250
LVL+245
LVL+243.6
LVL+243
LVL+238
LVL+240
SHOP (W9)
SHOP(W10)
25 RISER .20M. TREAD - .38M.
F & B (CART WITH SITTING (TEA/COFFEE)
RAFT 4.5 MT WIDE
LVL+235
RAFT
CART WITH SITTING (KULFI/ICE CREAM)

PLAN

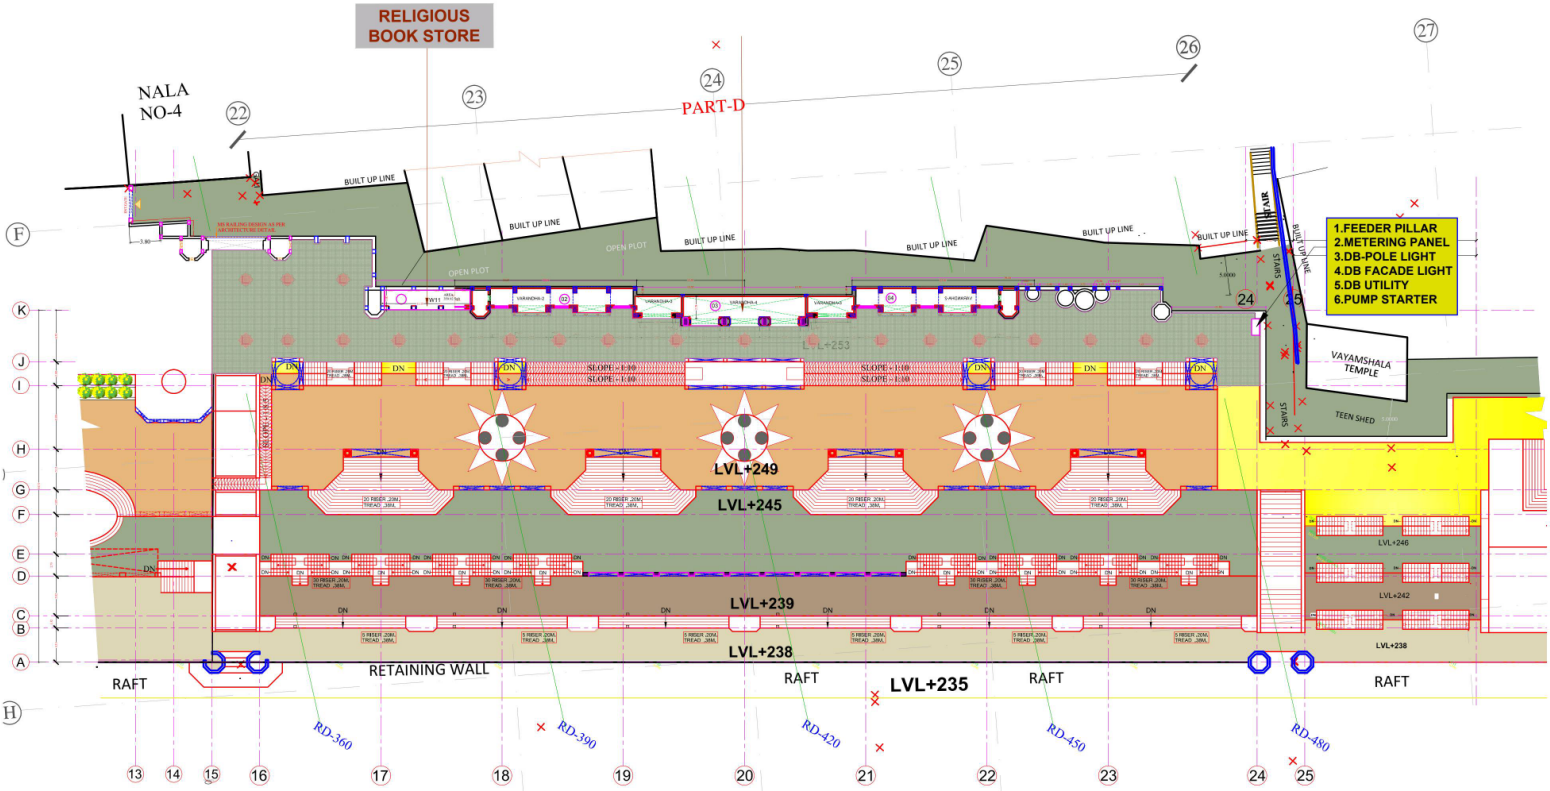
RELIGIOUS BOOK STORE
NALA NO-4
PART-D
BUILT UP LINE
OPEN PLOT
1.FEEDER PILLAR
2.METERING PANEL
3.DB-POLE LIGHT
4.DB FACADE LIGHT
5.DB UTILITY
6.PUMP STARTER
VAYAMSHALA TEMPLE
TEEN SHED
STAIRS
LVL+253
LVL+249
LVL+245
LVL+239
LVL+238
LVL+235
LVL+246
LVL+242
RAFT
RETAINING WALL
RD-360
RD-390
RD-420
RD-450
RD-480

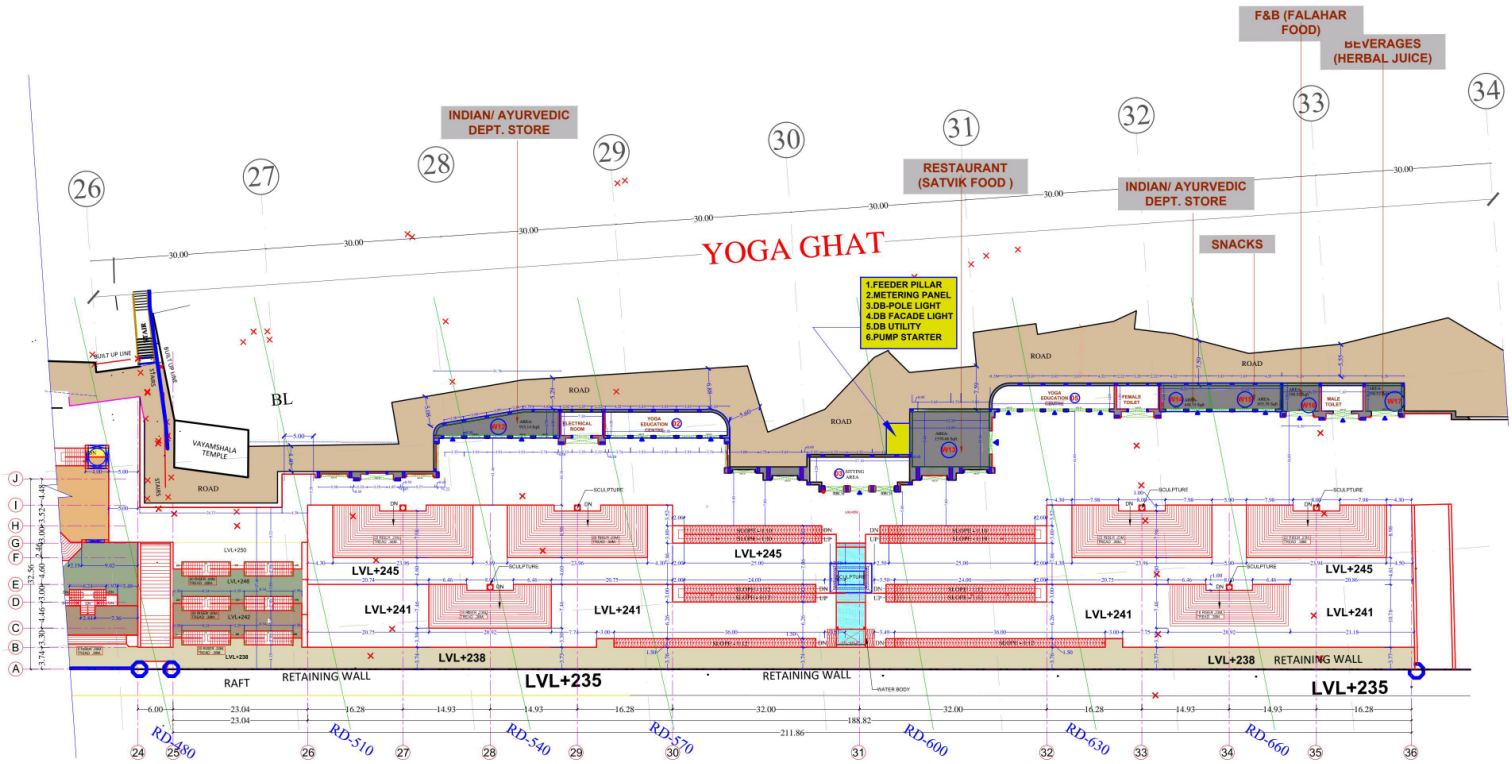
F&B (FALAHAR FOOD)
BEVERAGES (HERBAL JUICE)
INDIAN/ AYURVEDIC DEPT. STORE
RESTAURANT (SATVIK FOOD)
INDIAN/ AYURVEDIC DEPT. STORE
SNACKS
YOGA GHAT
1.FEEDER PILLAR
2.METERING PANEL
3.DB-POLE LIGHT
4.DB FACADE LIGHT
5.DB UTILITY
6.PUMP STARTER
VAYAMSHALA TEMPLE
ROAD
BL
RAFT
RETAINING WALL
LVL+235
LVL+238
LVL+241
LVL+245
LVL+250
WATER BODY
RD-480
RD-510
RD-540
RD-570
RD-600
RD-630
RD-660

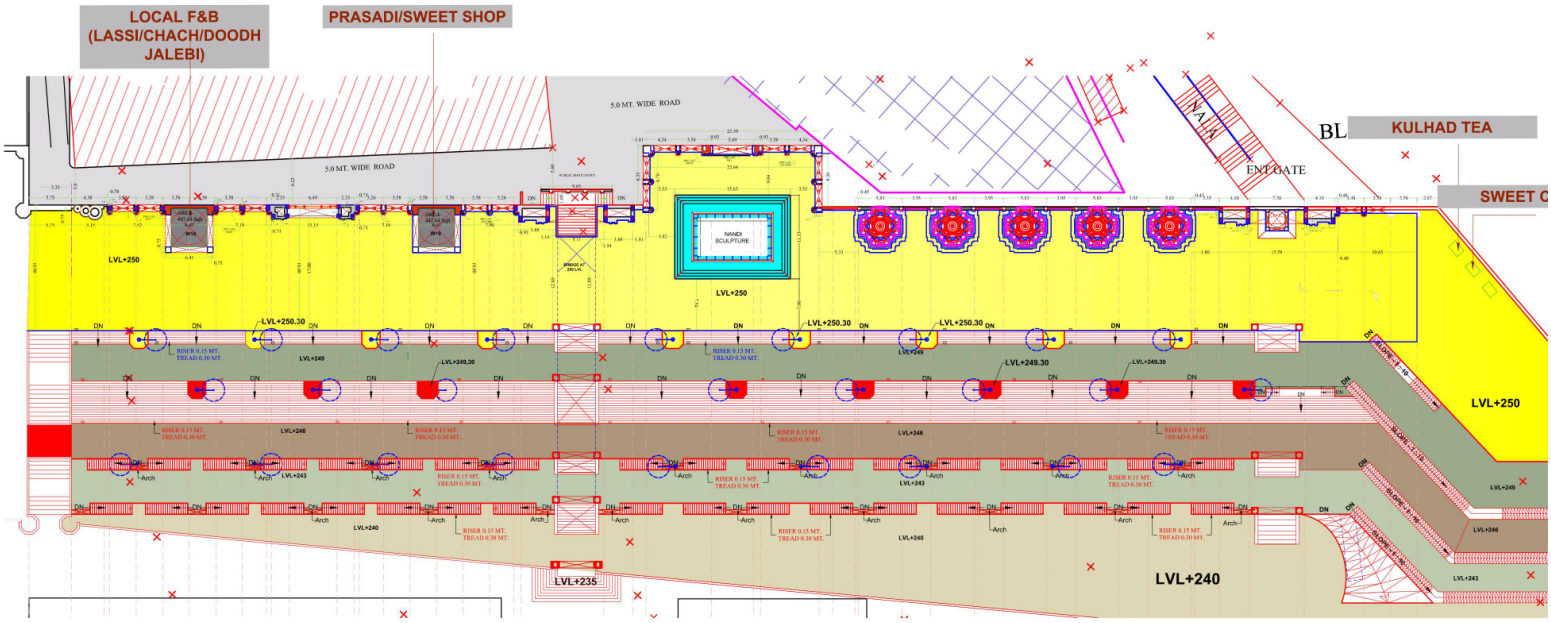
LOCAL F&B
(LASSI/CHACH/DOODH
JALEBI)
PRASADI/SWEET SHOP
5.0 MT. WIDE ROAD
5.0 MT. WIDE ROAD
KULHAD TEA
SWEET C
ENT.GATE
NANDI
SCULPTURE
LVL+250
LVL+250.30
LVL+249.30
LVL+249
LVL+246
LVL+243
LVL+240
LVL+235

OPEN COURT FOR TWO WHEELERS PARKING
CAR PARKING
CC ROAD
GREEN ISLAND
HOUSE
HOUSE
NALA
NALA
TRAVEL BUSES DROP OFF & PICKUP
Fast Food Restaurant
Multicusine Restaurant
Restaurant
Fast Food Restaurant
Specialty Eatries (Ice Cream)
SOUVENIR/UTILITY SHOP
CAFETERIA
BUSINESS LOUNGE
CAFETERIA
BAKERY
SOUVENIR
SOUVENIR
PRIVATE VEHICLE PICK UP
PRIVATE VEHICLE DROPOFF
TAXI DROPOFF
CITY BUS DROPOFF
TAXI PICKUP
CLUB CAR PARKING
GATE
LVL+250
LVL+243
LVL+240
LVL+238
LVL+235

PLAN

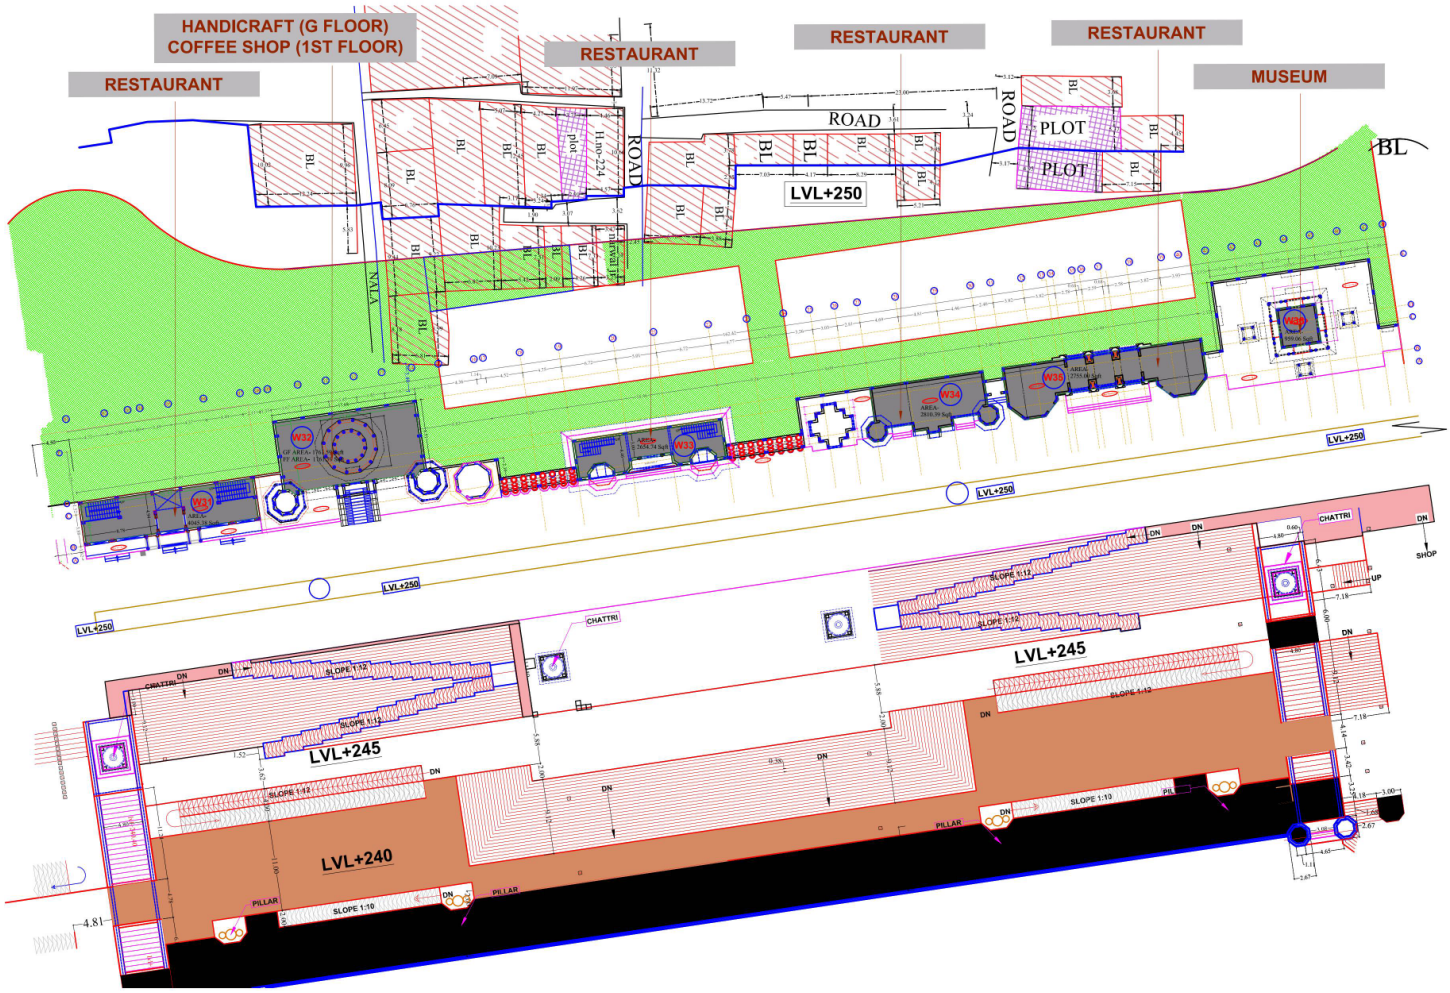
HANDICRAFT (G FLOOR)
COFFEE SHOP (1ST FLOOR)
RESTAURANT
RESTAURANT
RESTAURANT
RESTAURANT
MUSEUM
ROAD
ROAD
ROAD
PLOT
PLOT
BL
LVL+250
LVL+245
LVL+240
CHATTRI
SLOPE 1:12
SLOPE 1:10
PILLAR
DN
UP
SHOP
4.81

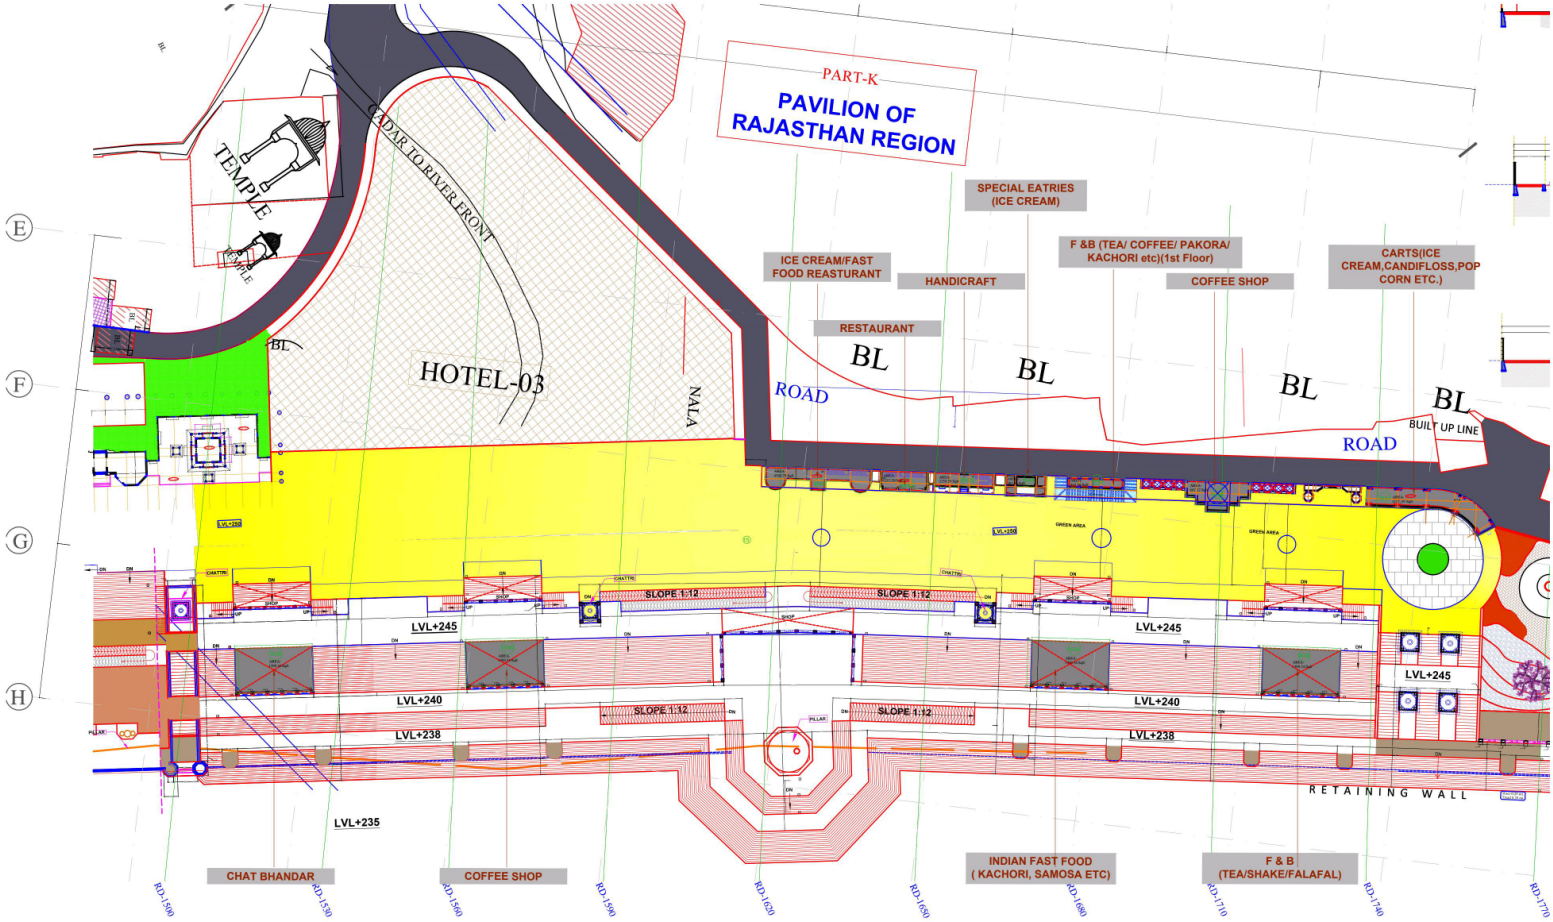
PART-K
PAVILION OF RAJASTHAN REGION
TEMPLE
CADAR TO RIVER FRONT
HOTEL-03
NALA
ROAD
BL
BUILT UP LINE
SPECIAL EATRIES (ICE CREAM)
ICE CREAM/FAST FOOD REASTURANT
HANDICRAFT
F &B (TEA/ COFFEE/ PAKORA/ KACHORI etc)(1st Floor)
COFFEE SHOP
CARTS(ICE CREAM,CANDIFLOSS,POP CORN ETC.)
RESTAURANT
SLOPE 1:12
LVL+245
LVL+240
LVL+238
LVL+235
RETAINING WALL
CHAT BHANDAR
COFFEE SHOP
INDIAN FAST FOOD (KACHORI, SAMOSA ETC)
F & B (TEA/SHAKE/FALAFAL)
RD.1500
RD.1530
RD.1560
RD.1590
RD.1620
RD.1650
RD.1680
RD.1710
RD.1740
RD.1770
E
F
G
H